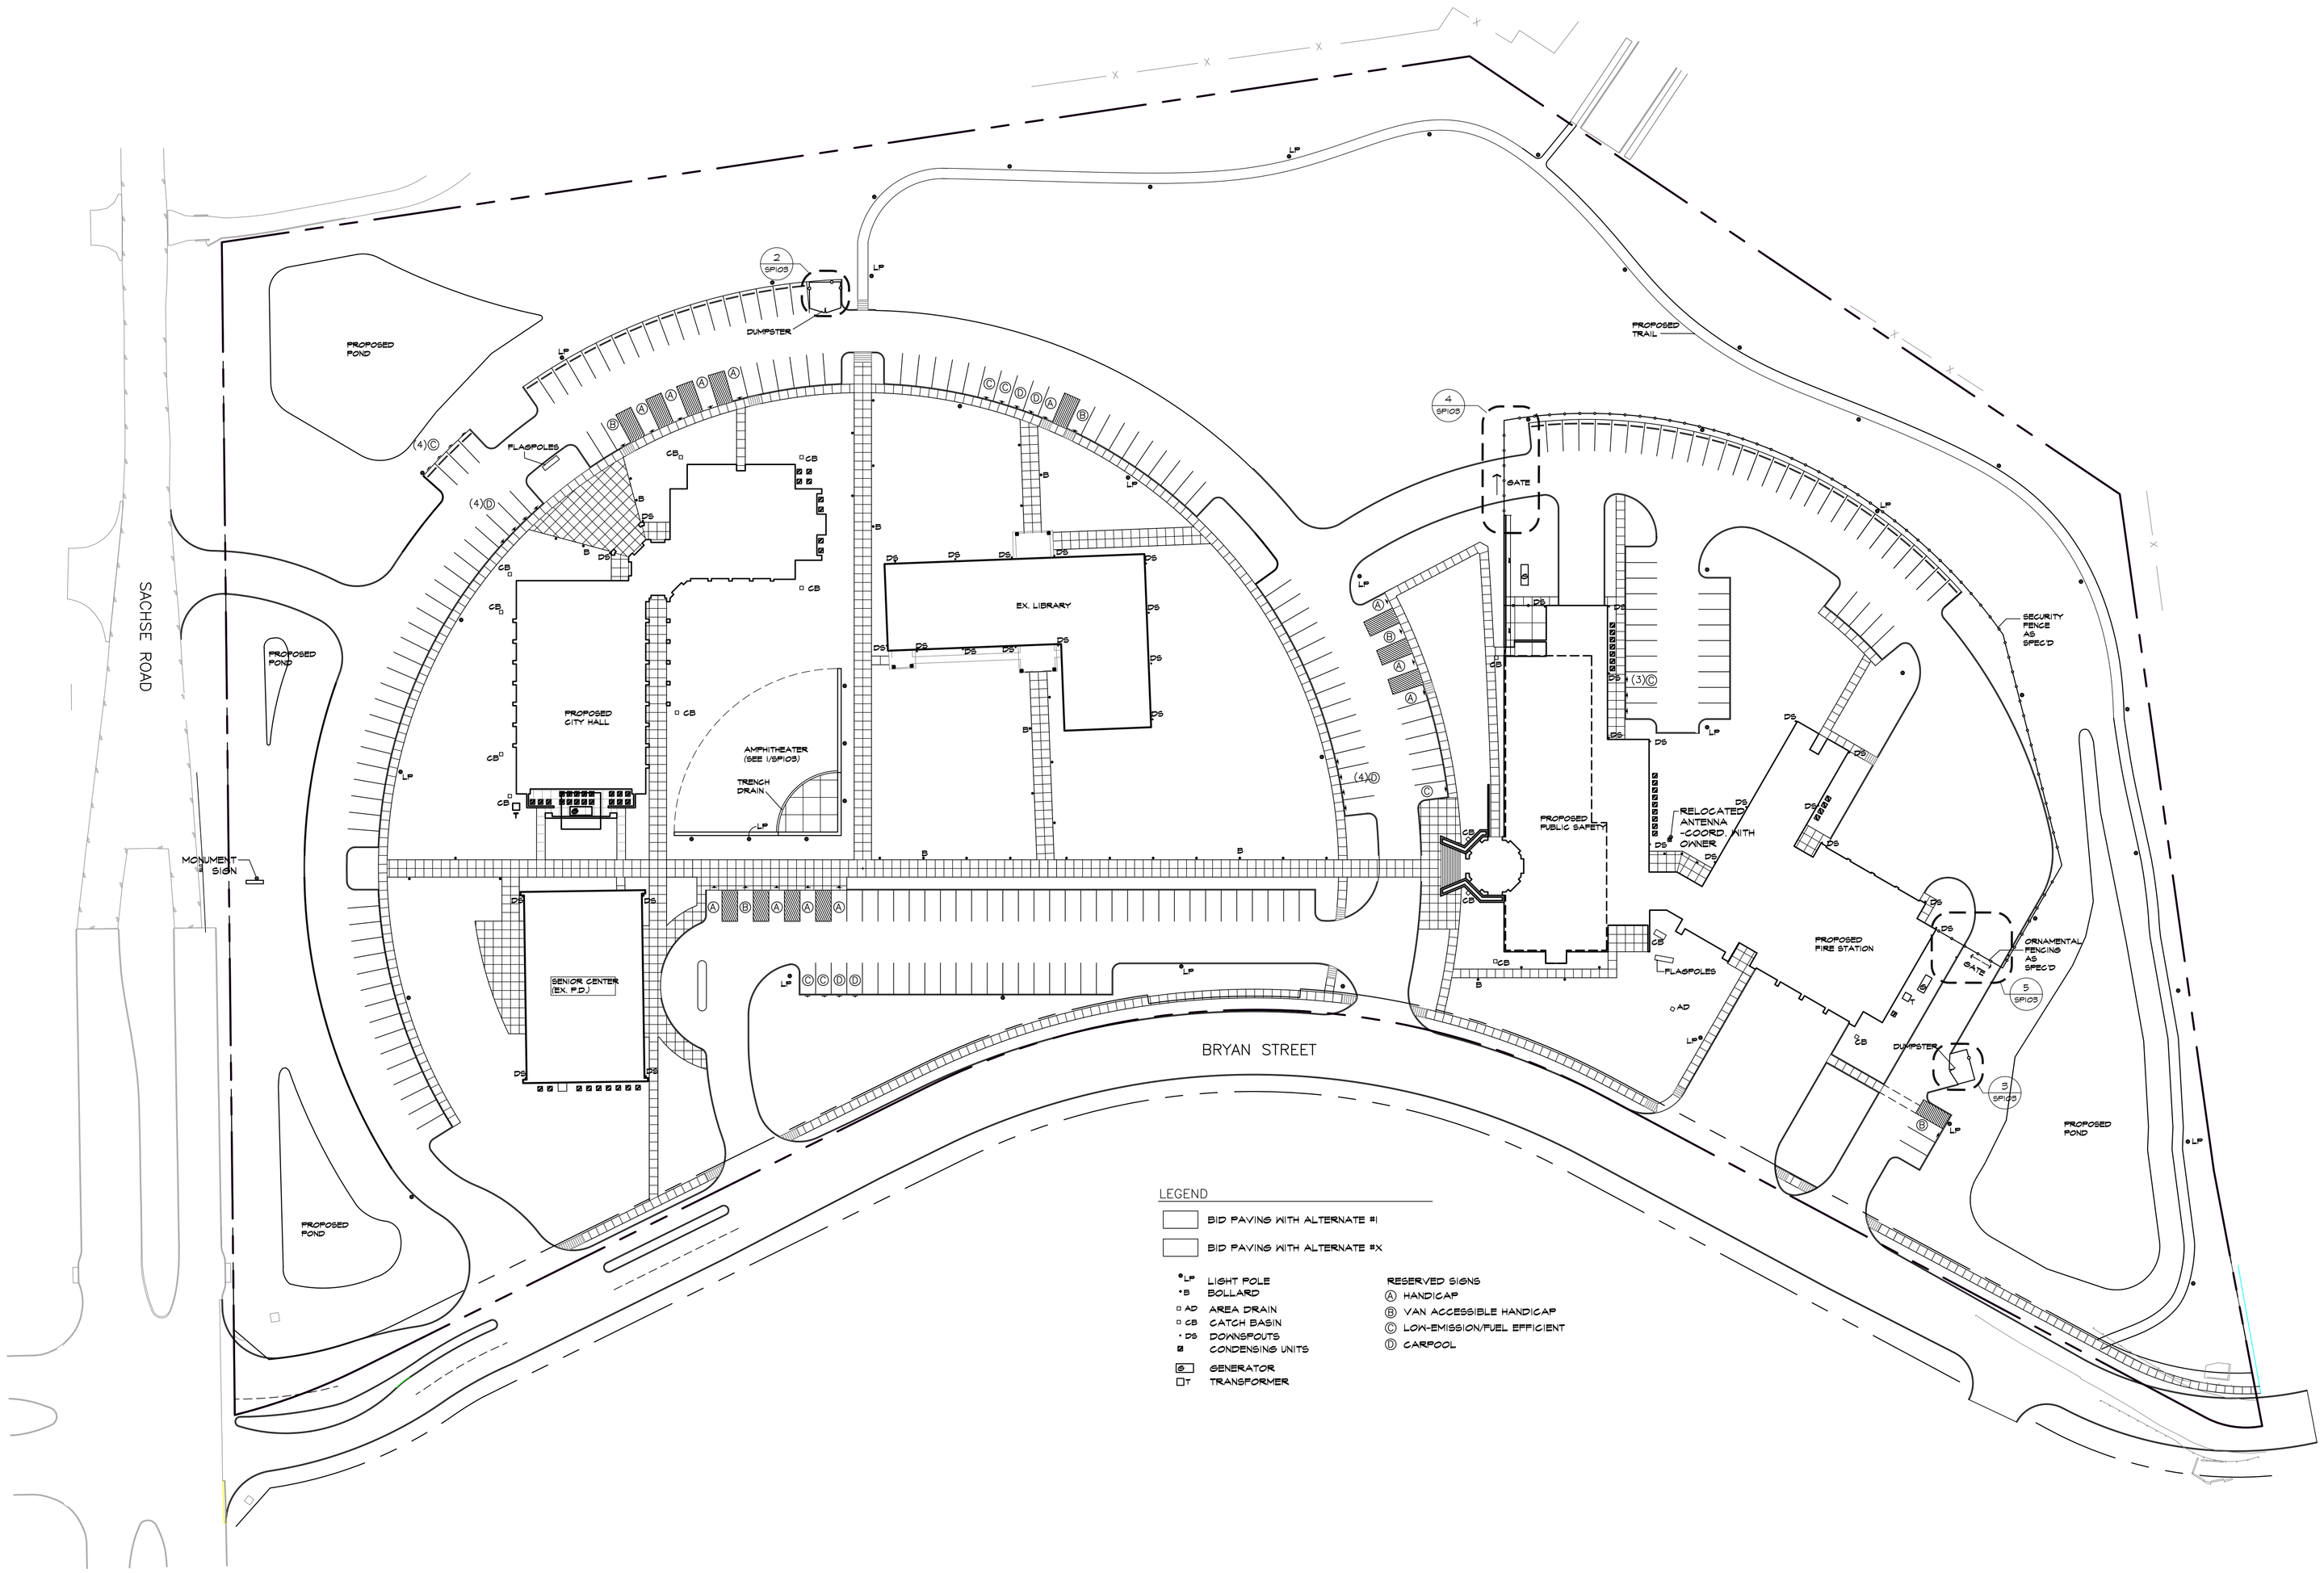

1 SITE PLAN- BASE BID
scale: 1"= 40'-0"

ISSUE DATE:
January 20, 2009

REVISIONS:

SACHSE MUNICIPAL CAMPUS
SACHSE, TEXAS

RON HOBBS ARCHITECTS
614 WEST MAIN STREET, SUITE 200
PHONE: 972-494-0174
GARLAND, TEXAS 75040
FAX: 972-494-0722
www.ronhobbsarchitects.net

vai architects

JOB NUMBER
SACHSE MUNICIPAL CAMPUS
0716

SHEET NUMBER
SITE PLAN– BASE BID
SP101